

T.O. LIGHTHOUSE
49' - 11 9/32"

T.O. ROOF
39' - 9 29/32"

LEVEL 05
27' - 11 1/4"

LEVEL M - LOFT EXISTING
20' - 10 1/4"

LEVEL 03
19' - 0"

LEVEL 02 - EXISTING
11' - 2 1/4"

LEVEL 01
0"

NEW LIGHTHOUSE ELEMENT
ON TOP OF EXISTING ROOF

NEW ROOF EXISTING ROOF

EXTEND SUPPORT
WALL AND ROOF

EXTEND BUILD OUT
AND EXHAUST HOOD

NEW GABLE ROOF

NEW ROOF AND
BANQUET ROOM ACCESS HALLWAY

TOPOGRAPHY CHANGE AND
RETAINING WALL NOT SHOWN
FOR CLARITY


NEW PREP KITCHEN ABOVE
GROUND FLOOR STORAGE SPACE

1 NORTH
1" = 10'-0"

07-17-2018



NORTH HARBOR CLUB - BUILDING 400

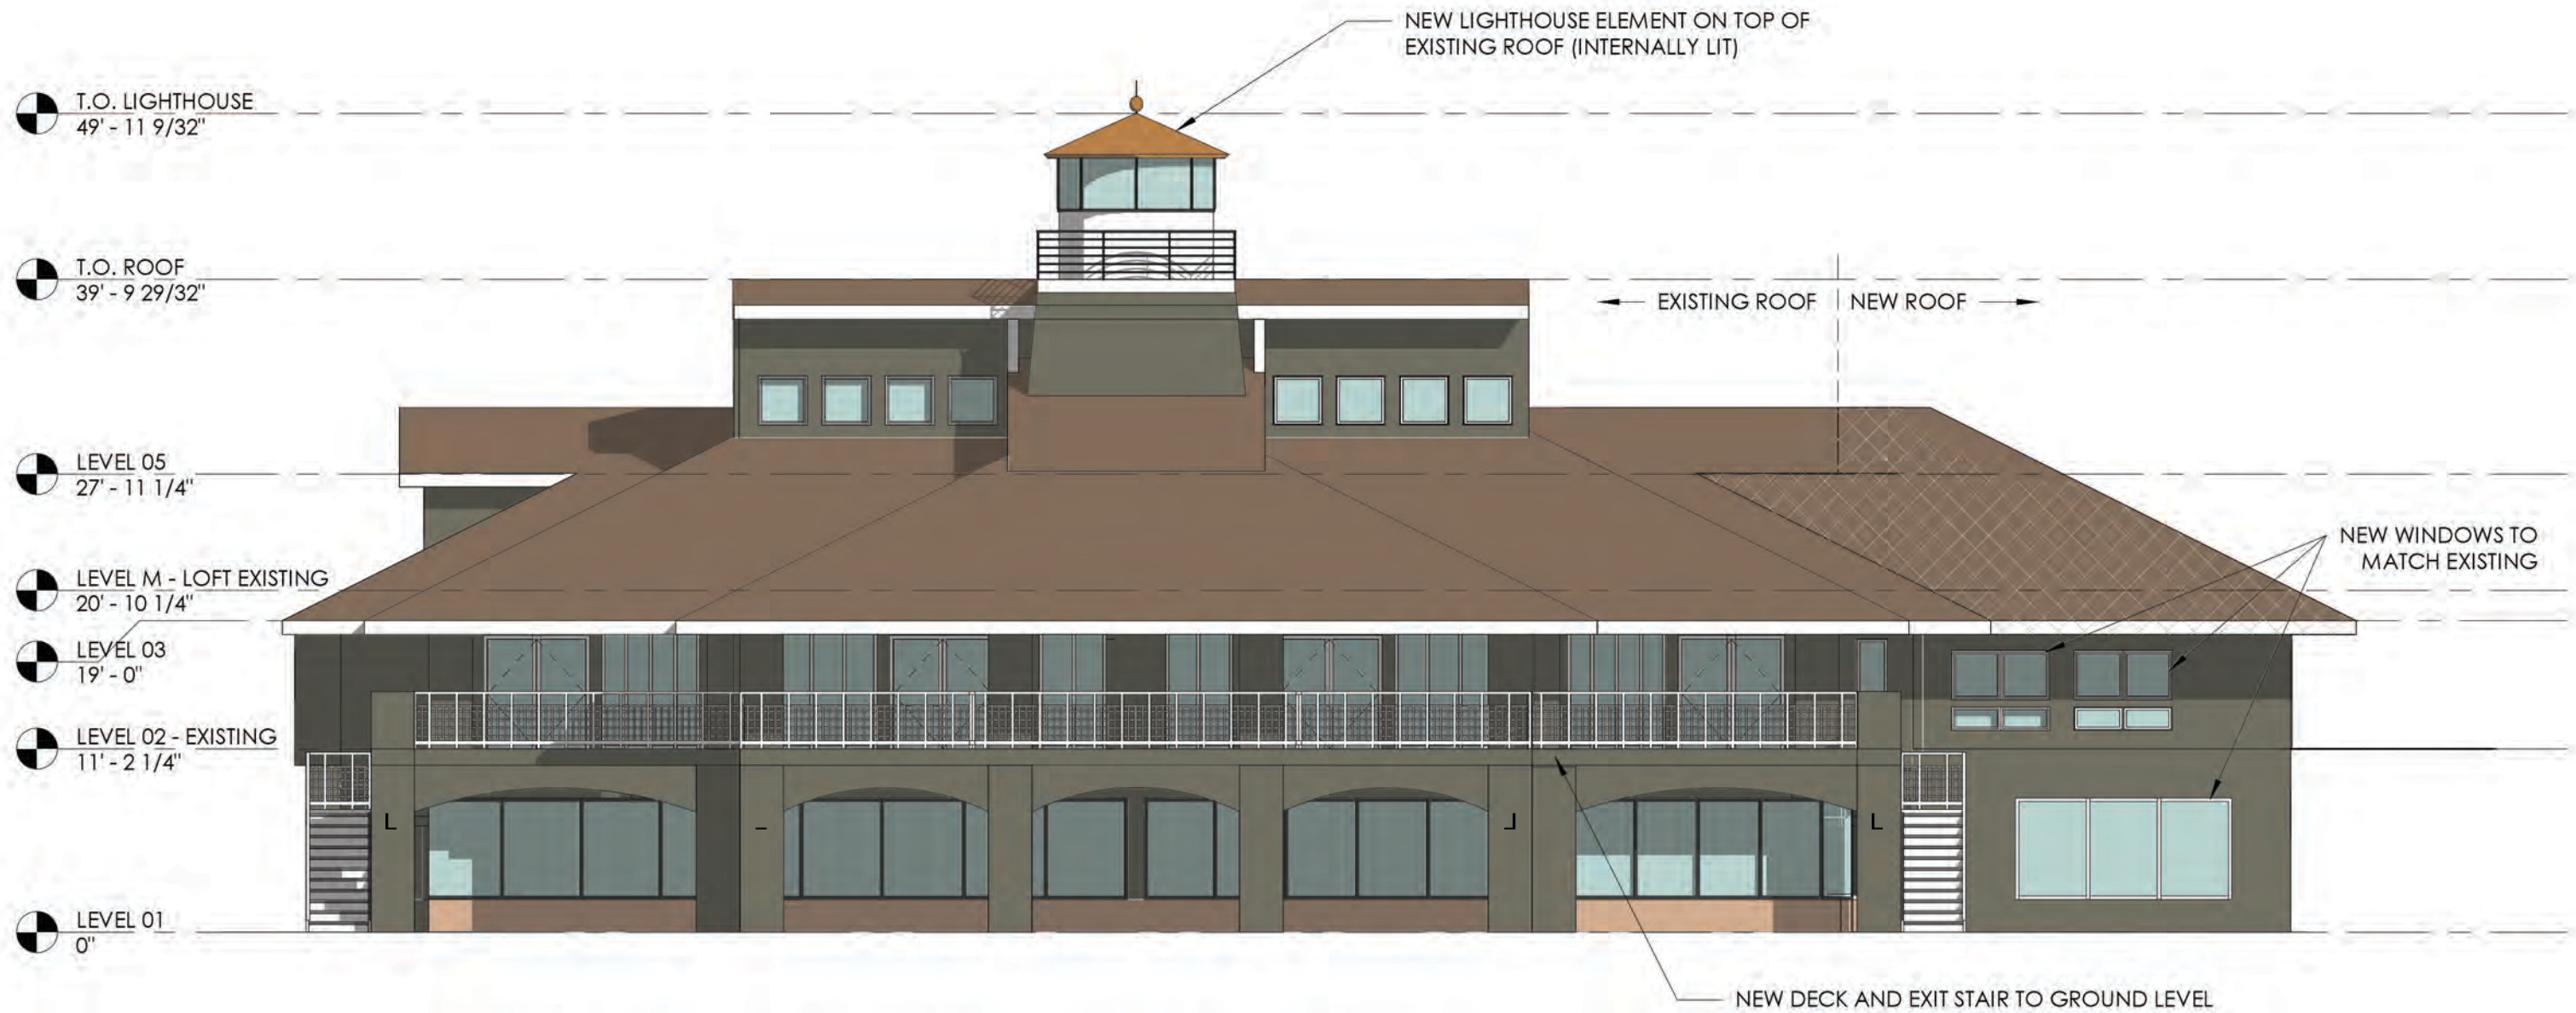


1 SOUTH
1" = 10'-0"

07-17-2018



NORTH HARBOR CLUB - BUILDING 400

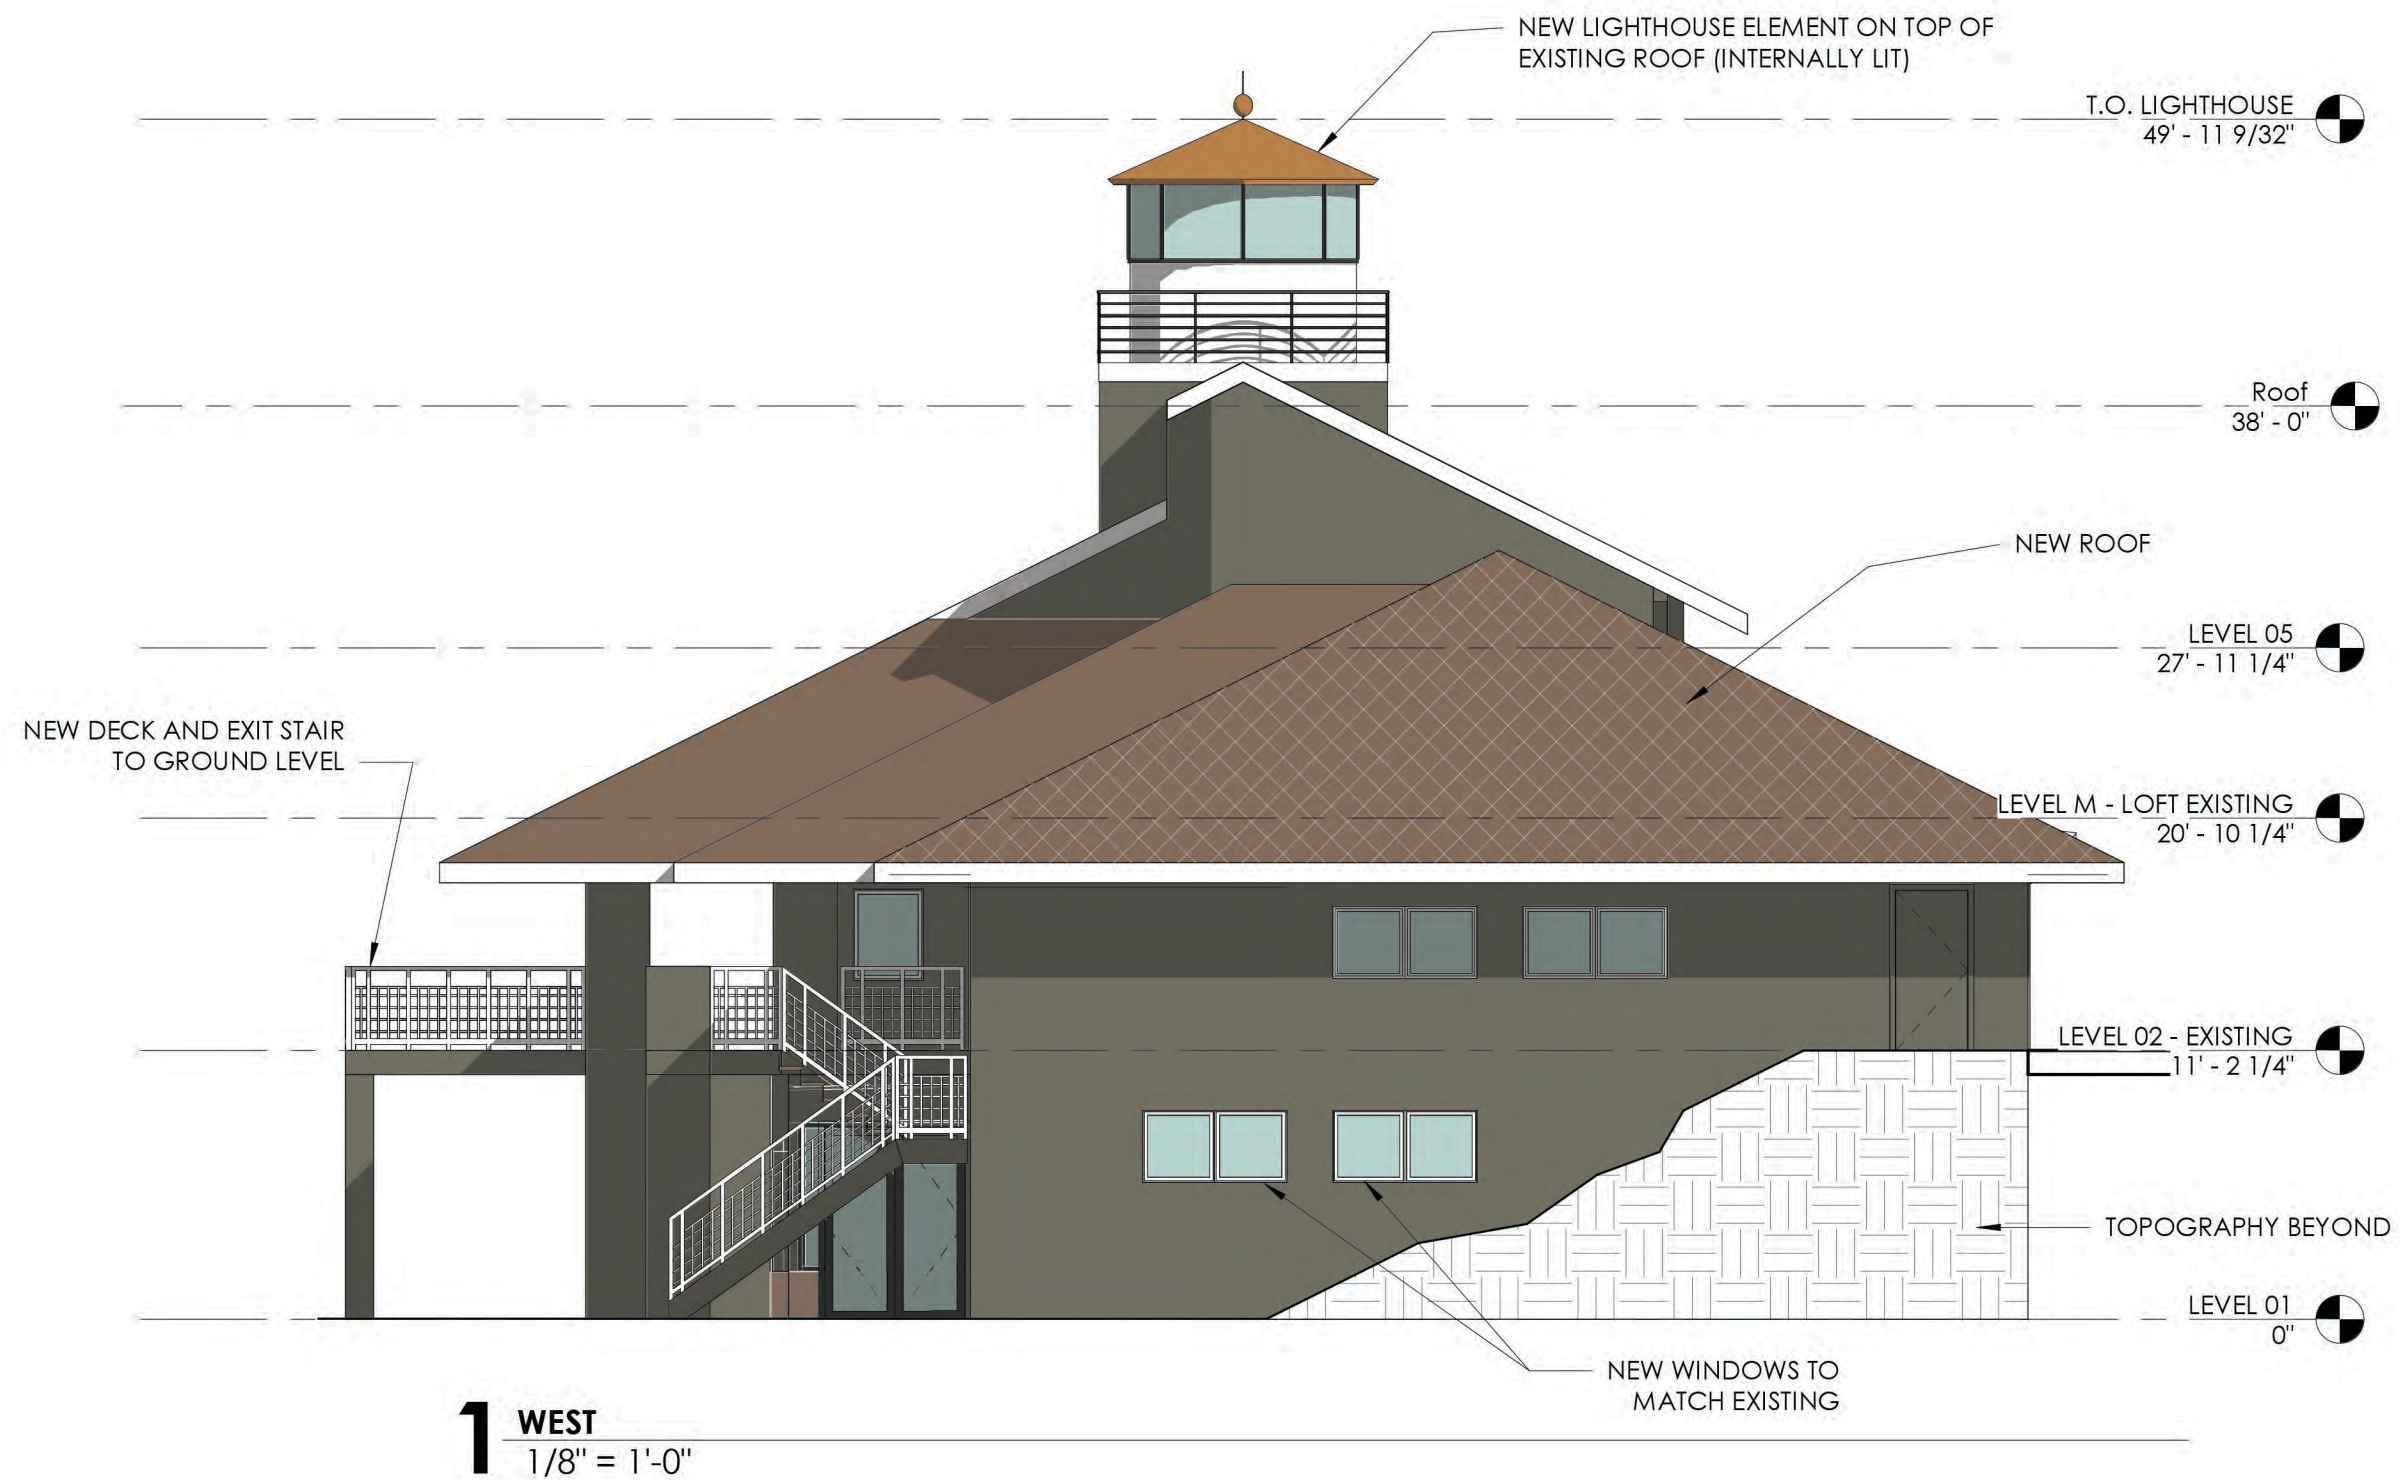

07-17-2018



T.O. LIGHTHOUSE
49' - 11 9/32"

Roof
38' - 0"

LEVEL 05
27' - 11 1/4"

LEVEL M - LOFT EXISTING
20' - 10 1/4"

LEVEL 03
19' - 0"

LEVEL 02 - EXISTING
11' - 2 1/4"

LEVEL 01
0"

NEW LIGHTHOUSE ELEMENT ON TOP OF
EXISTING ROOF (INTERNALLY LIT)


NEW DECK AND EXIT STAIR
TO GROUND LEVEL

1 EAST
1/8" = 1'-0"

07-17-2018



NORTH HARBOR CLUB - BUILDING 400

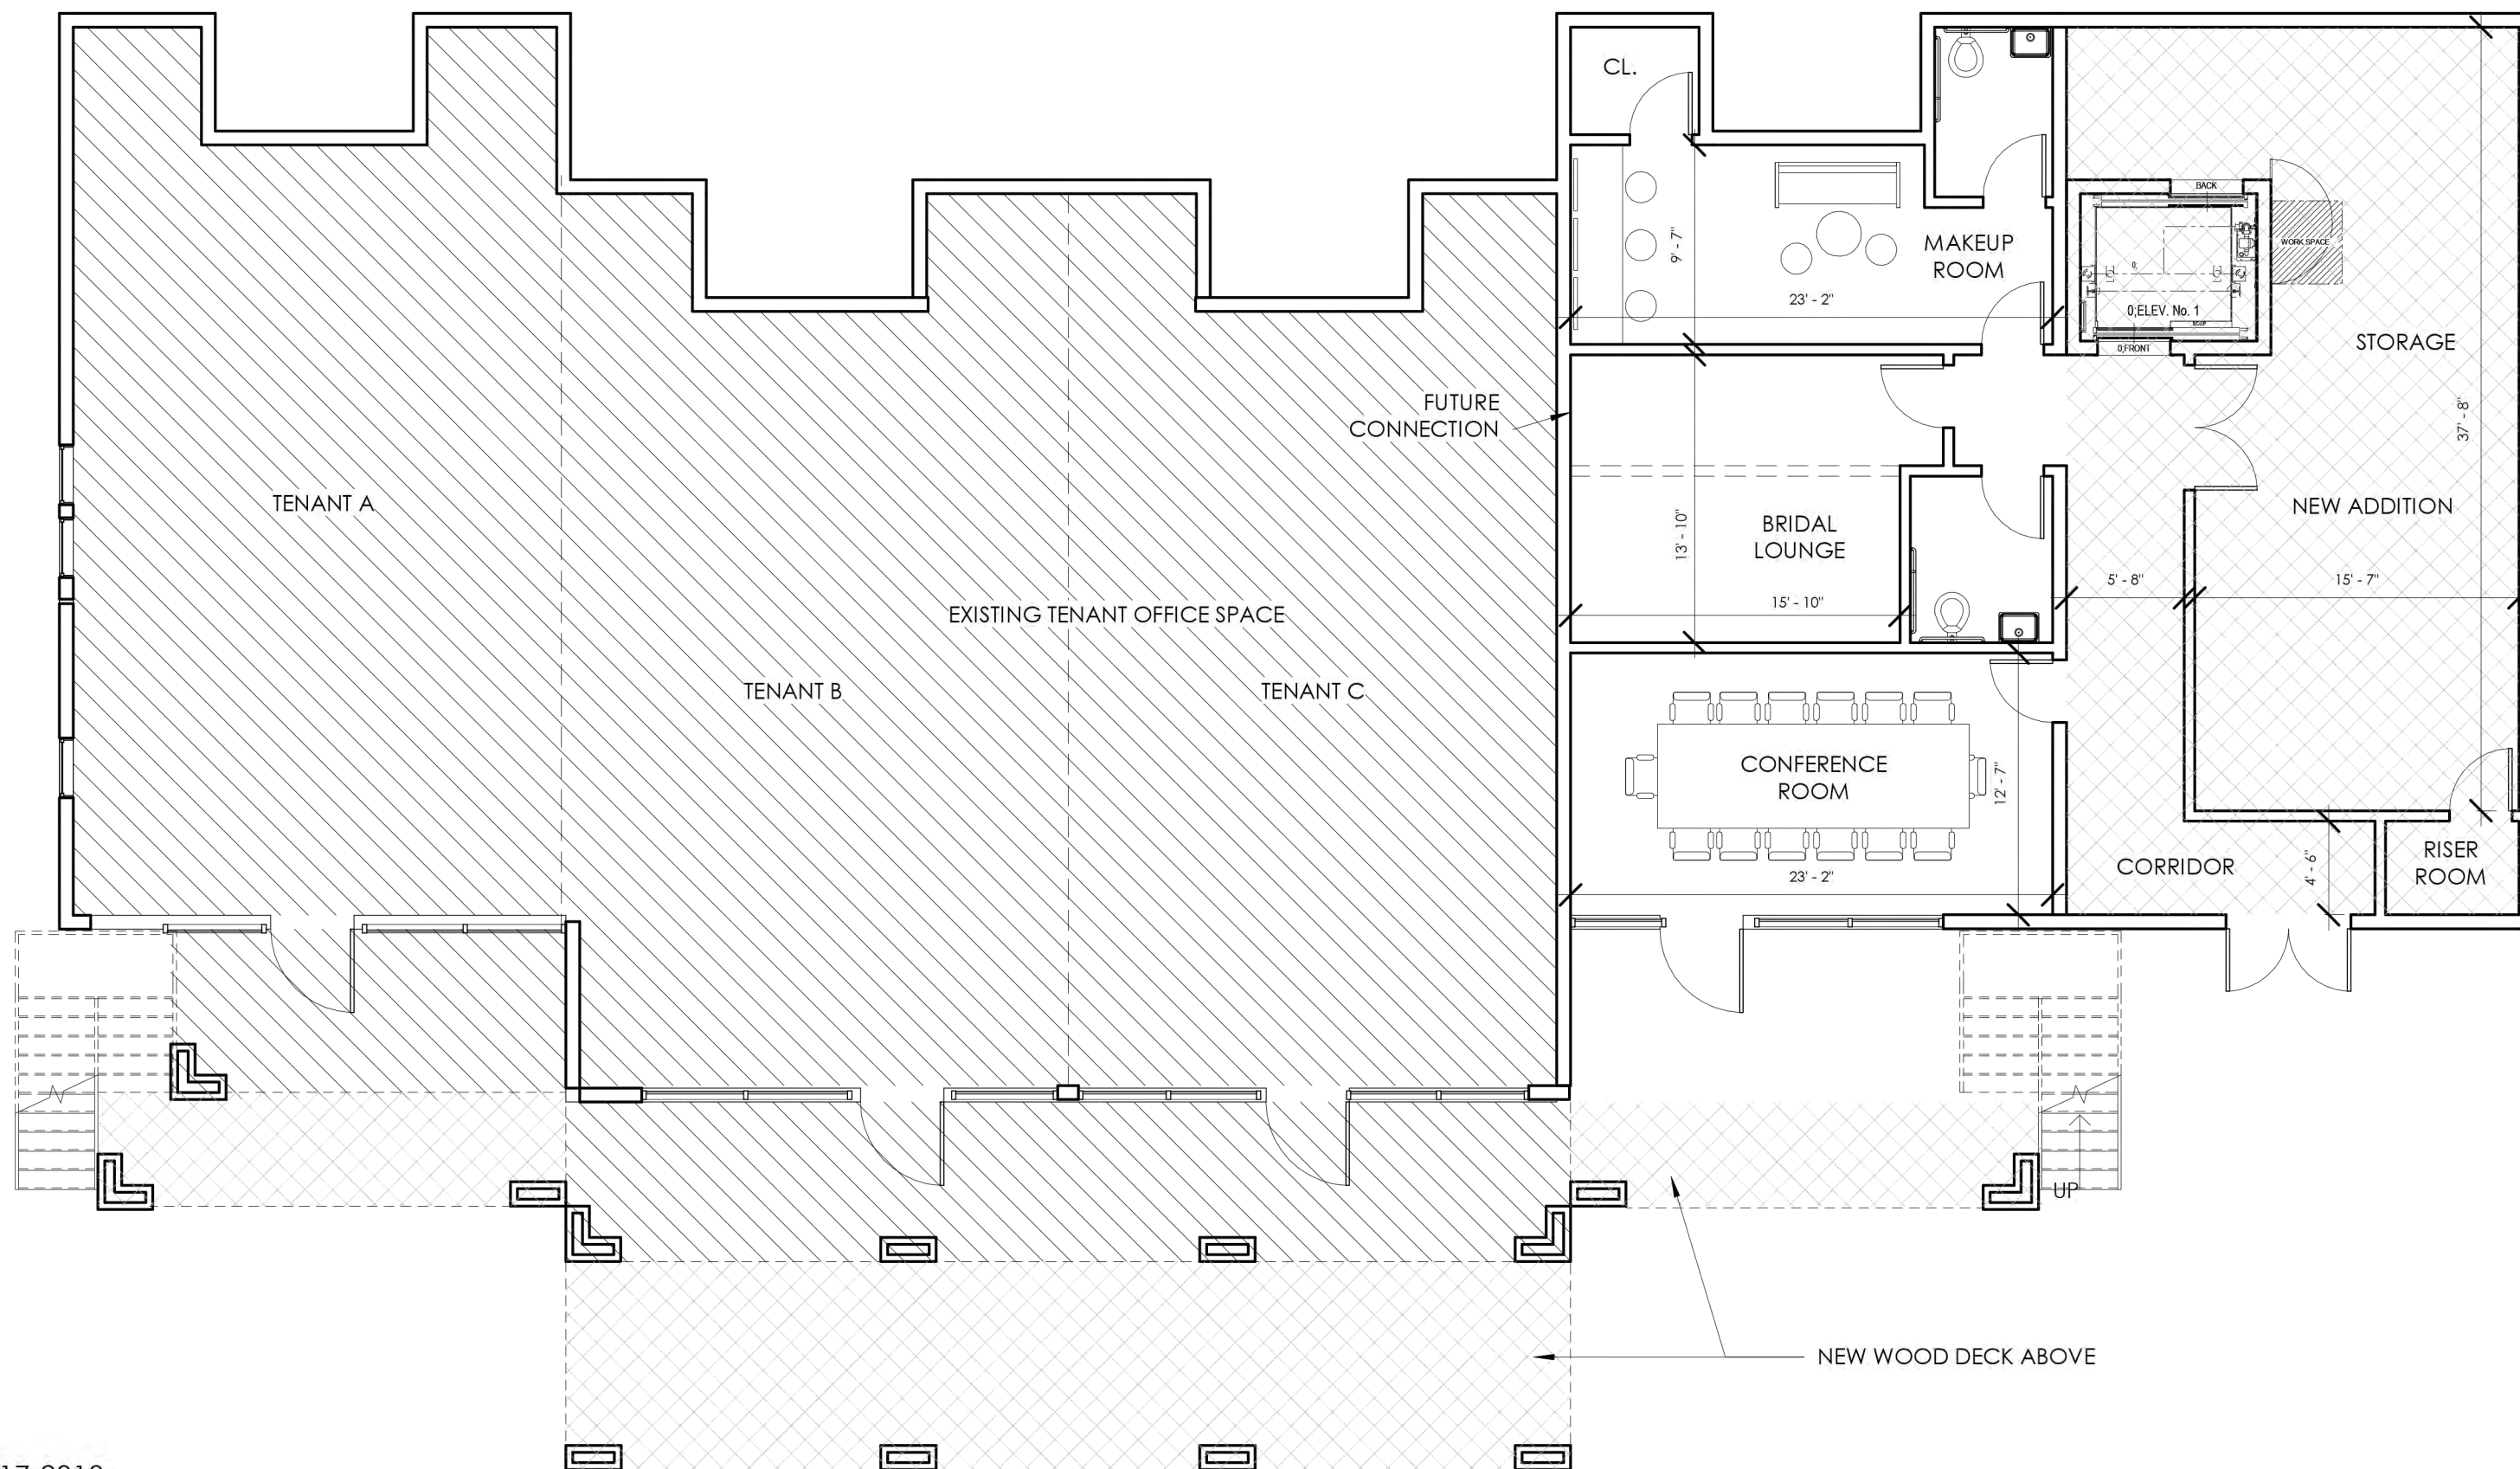

07-17-2018



1 LEVEL 01 - EXISTING
1/8" = 1'-0"

EXISTING SF: 4,493 SF
PROPOSED ADDITIONAL SF: 1,646 SF